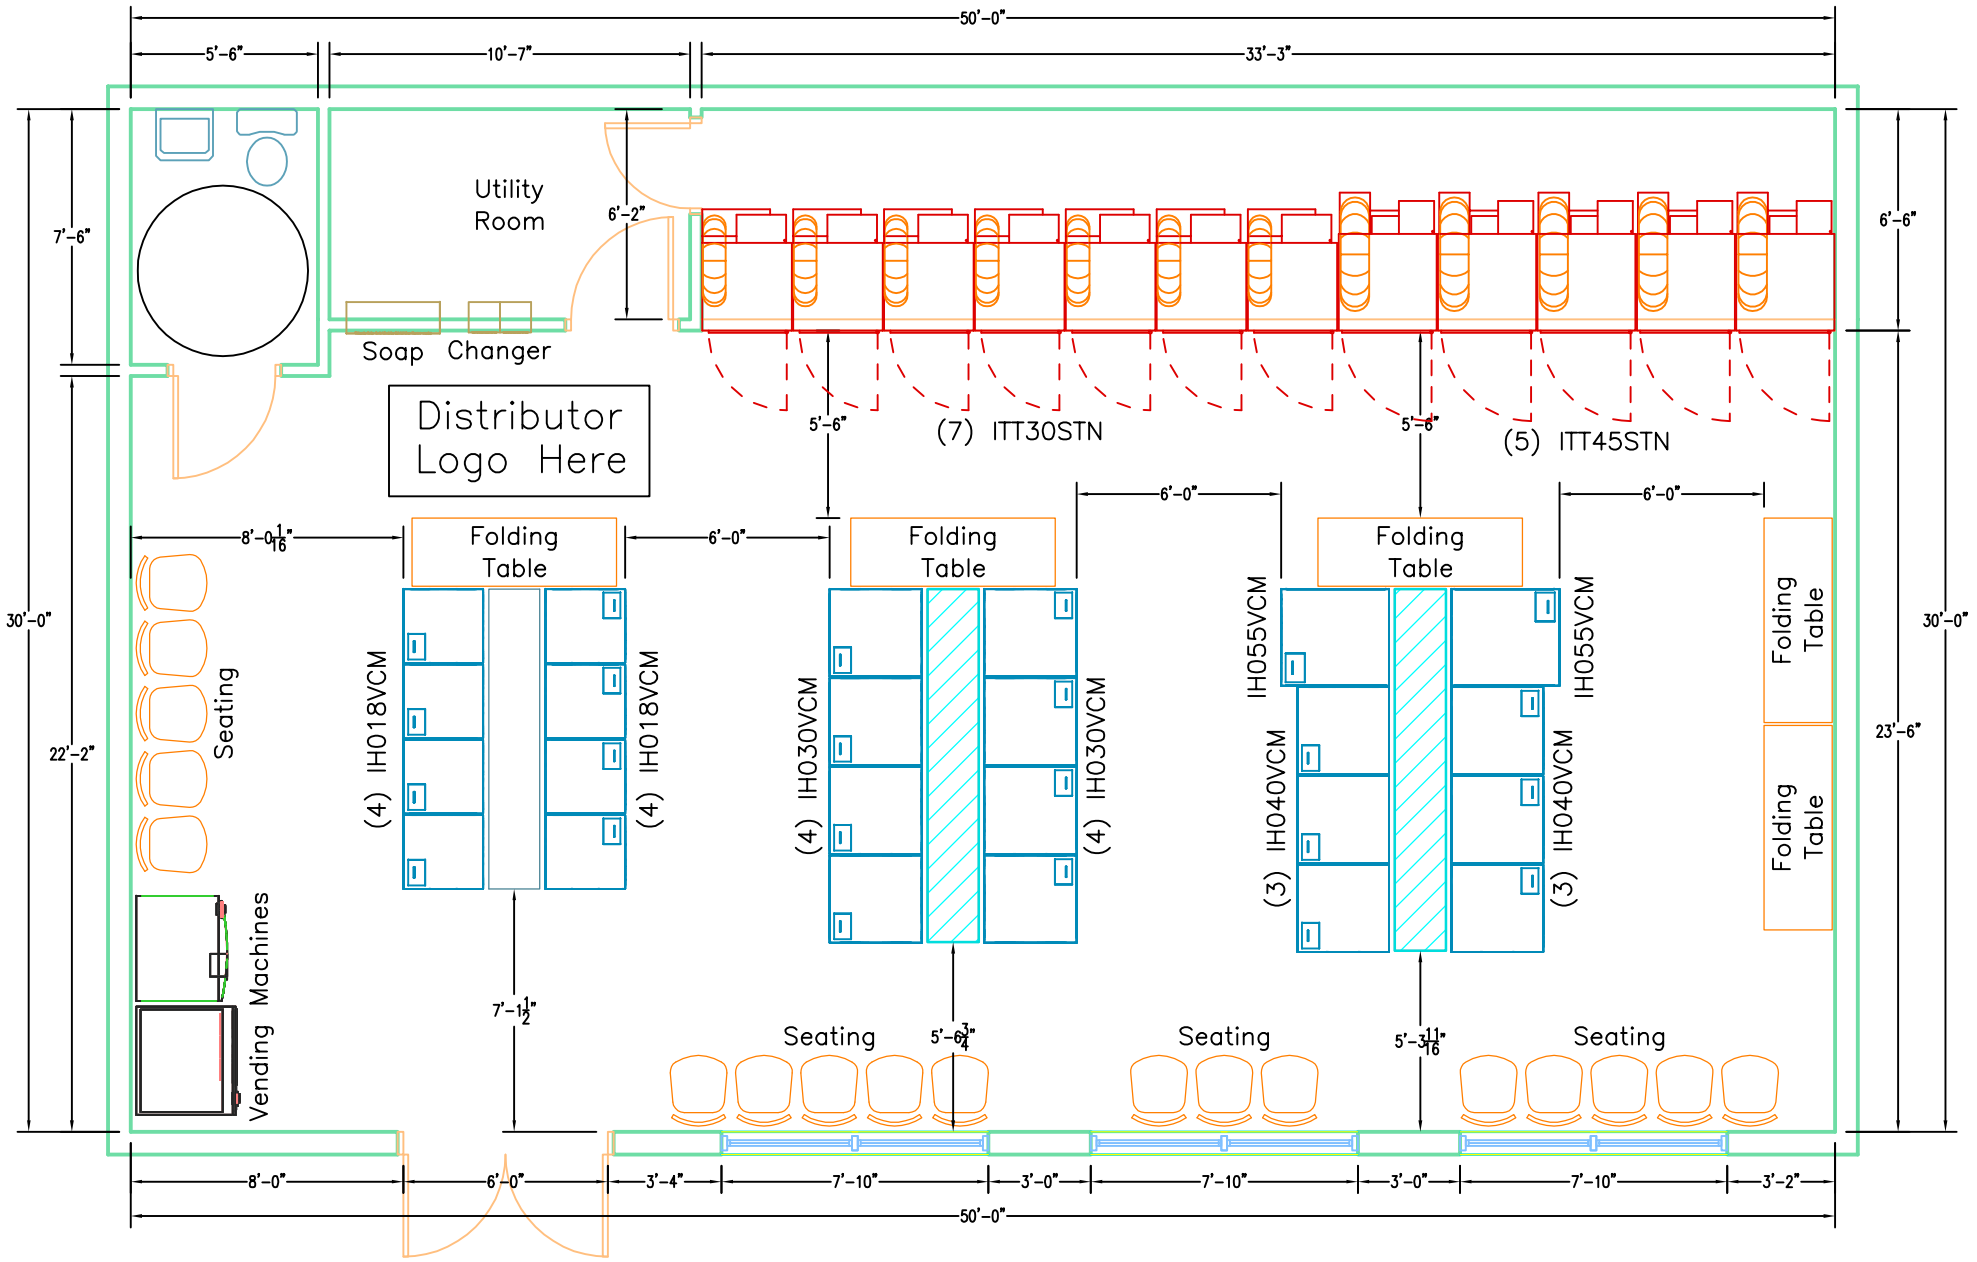

Project No.	Ipso Coin Laundry Example	IPSO	This drawing is not intended for construction purposes. Equipment specifications are subject to change without notice.		
C13----					
SQ. FT.				ESZ	Preliminary	12-Mar-13
1500				Drawn by	Description	Date